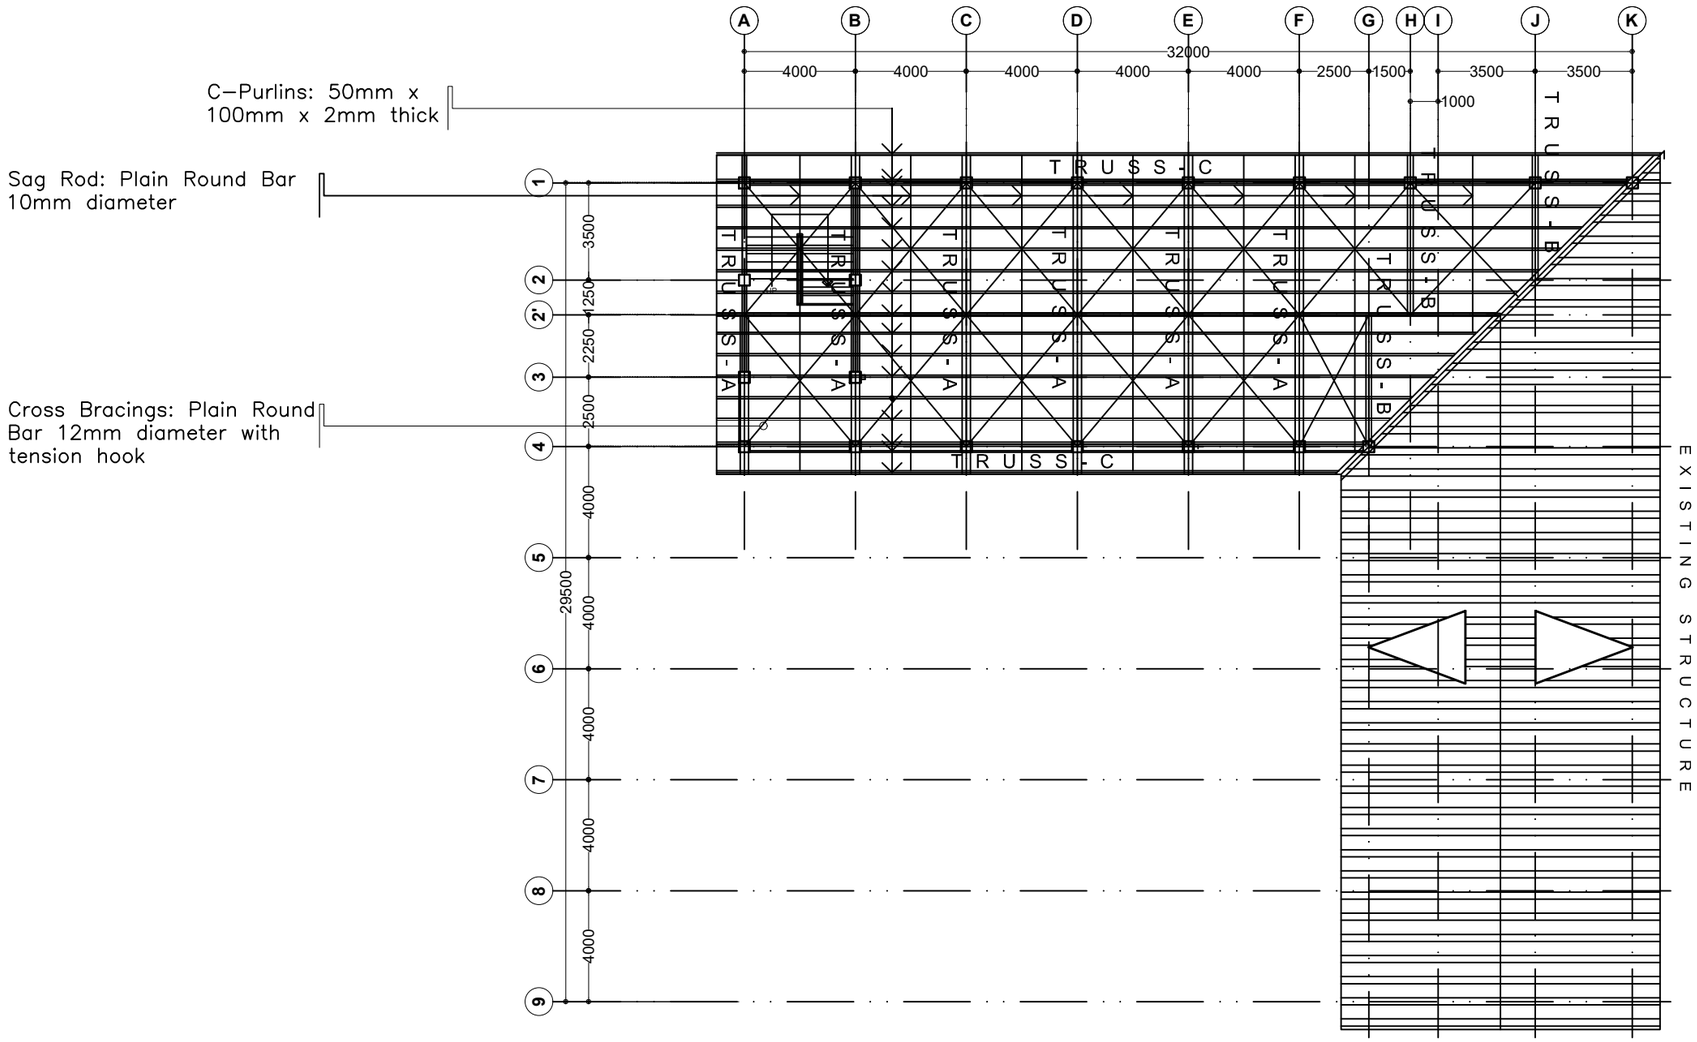

ROOF FRAMING PLAN

1 / A 3

SCALE: 1:1/2

0 500 1m 2m

KALINGA STATE UNIVERSITY INFRASTRUCTURE DEPARTMENT BULANAO, TABUK CITY, KALINGA	PREPARED BY: KSU INFRASTRUCTURE UNIT REG. NO. PTR. NO. DATE PLACE	CADD BY: AJC OWNERSHIP OF DOCUMENTS RA 9266- SECTION 33 THESE DRAWINGS, AS INSTRUMENT OF PROFESSIONAL SERVICE IS A PROPERTY OF THE ARCHITECT AND AS SUCH CANNOT BE REPRODUCED,COPIED IN PART OR IN WHOLE WITHOUT PROPER AUTHORIZATION.	CHECKED AND REVIEWED BY: Arch. JENIE L. ABAD, CHAIRMAN FOR PLANNING Address: Bulanao, Tabuk City, Kalinga	CONCURRED BY: JONATHAN A. BELANDRES, CAMPUS ADMINISTRATOR DAGUPAN CAMPUS Address: Dagupan, Tabuk City, Kalinga	PROJECT TITLE: CONSTRUCTION OF COVERED MULTI-PURPOSE HALL OF CBAA BUILDING PHASE II Project Location: KSU Dagupan Campus, Tabuk City, Kalinga	RECOMMENDING APPROVAL: Engr. LOPE T. BUEN, Ph.D, DIRECTOR FOR PLANNING AND STRATEGY Address: Bulanao, Tabuk City, Kalinga	APPROVED BY: EDUARDO T. BAGTANG, CPA,DBM, KSU PRESIDENT Address: Bulanao, Tabuk City, Kalinga	SHEET CONTENT/S: AS SHOWN	SHEET NO. 3 OF 9