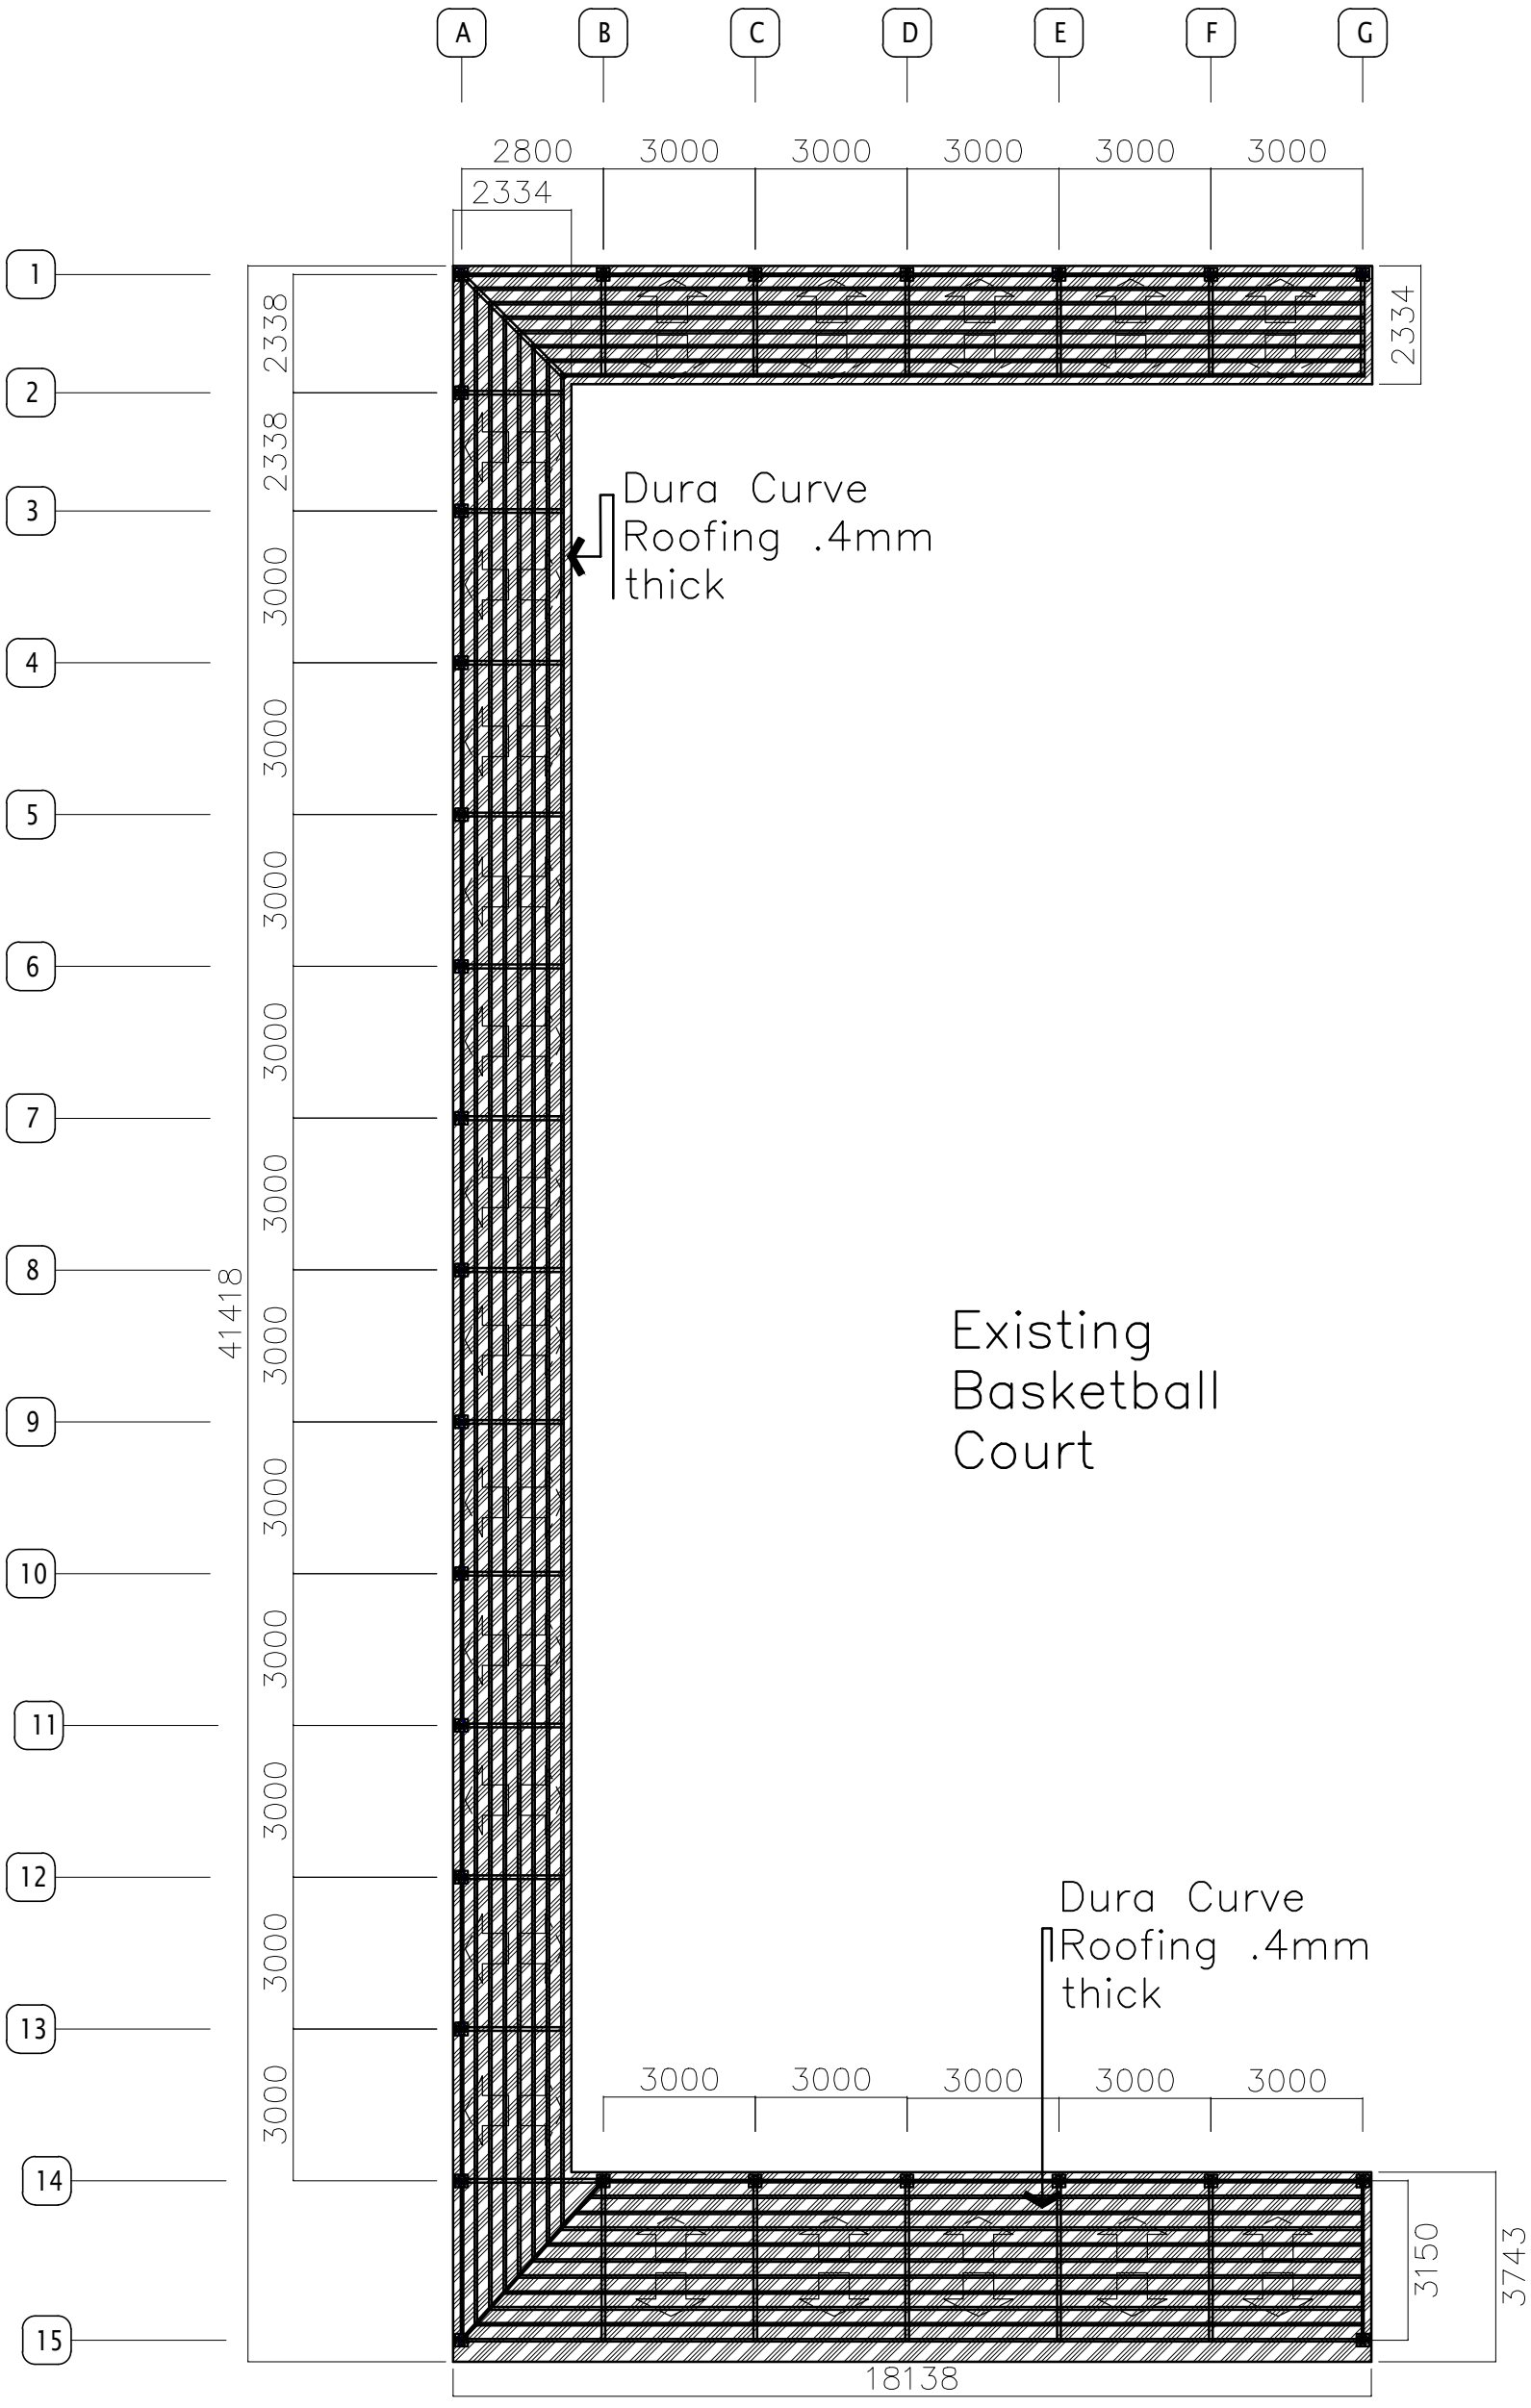

1
S 3

ROOF PLAN

SCALE 1:70 m.

KALINGA STATE UNIVERSITY INFRASTRUCTURE DEPARTMENT BULANAO, TABUK CITY, KALINGA	PREPARED BY: KSU- INFRA UNIT REG. NO. PTR. NO. DATE PLACE	CADD BY JDD	CHECKED BY Engr. ALLAN JAY D. CUBIT CHAIRMAN FOR CONSTRUCTON OWNERSHIP OF DOCUMENTS RA 9266- SECTION 33 THESE DRAWINGS, AS INSTRUMENT OF PROFESSIONAL SERVICE IS A PROPERTY OF THE ARCHITECT AND AS SUCH CANNOT BE REPRODUCED COPIED IN PART OR IN WHOLE WITHOUT PROPER AUTHORIZATION.	REVIEWED BY Arch. JENIE L. ABAD CHAIRMAN FOR PLANNING REG. NO. PTR. NO. DATE PLACE	CONCURRED BY VICTORINO D. BAYED, Ph.D. END-USER/ CAMPUS ADMINISTRATOR-RIZAL CAMPUS Address: Sitio Bulbul, Rizal, Kalinga	PROJECT TITLE PROPOSED COVERED COURT OF RIZAL CAMPUS Project Location: Sitio Bulbul, Rizal, Kalinga	RECOMMENDING APPROVAL: Engr. LOPE T. BUEN, Ph. D. DIRECTOR FOR PLANNING AND STRATEGY Address: Bulanao, Tabuk City, Kalinga	APPROVED BY: EDUARDO T. BAGTANG, CPA,DBM KSU PRESIDENT Address: Bulanao, Tabuk City, Kalinga	SHEET CONTENT/S	SHEET NO. PAGE NO.