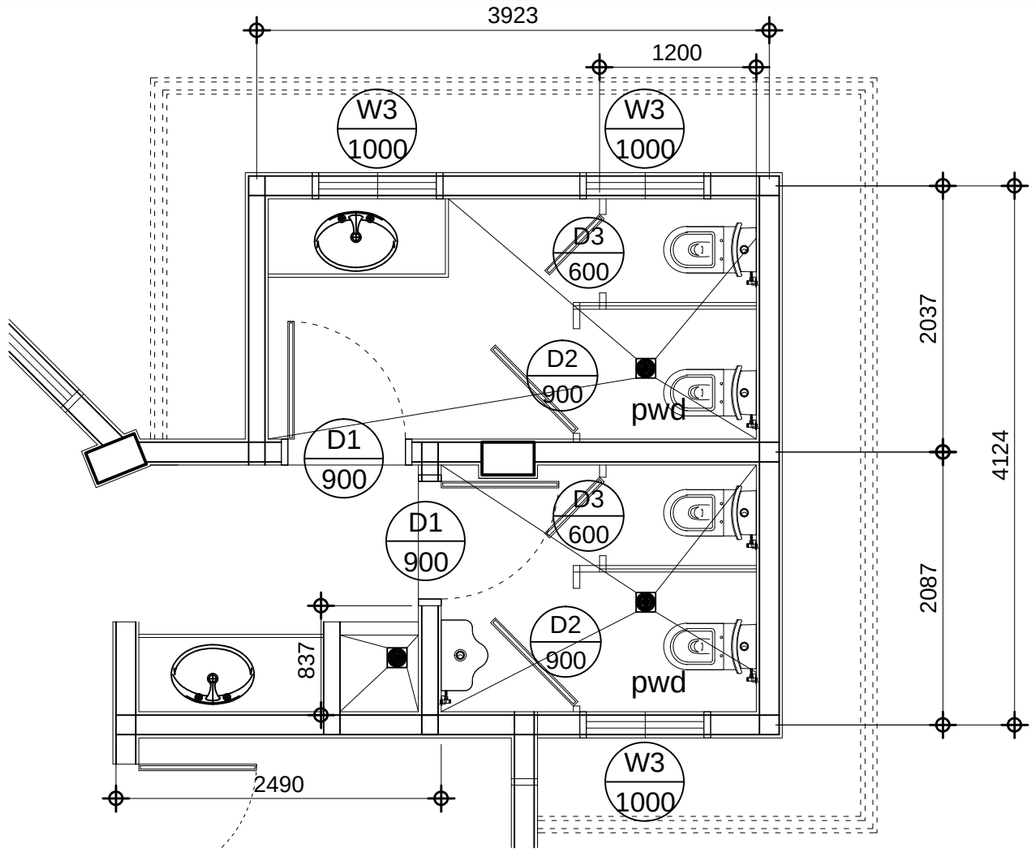

COMFORT ROOM SPOT PLAN

2 / A 2

SCALE: 1:50

0 500 1m 2m

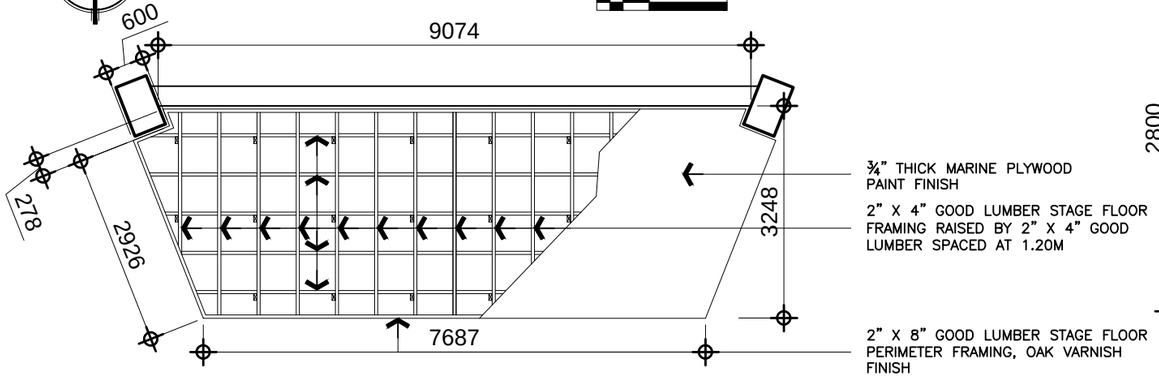

¾" THICK MARINE PLYWOOD PAINT FINISH

2" X 4" GOOD LUMBER STAGE FLOOR FRAMING RAISED BY 2" X 4" GOOD LUMBER SPACED AT 1.20M

2" X 8" GOOD LUMBER STAGE FLOOR PERIMETER FRAMING, OAK VARNISH FINISH

STAGE FLOOR FRAMING DETAIL

2 / A 2

SCALE: 1:50

0 500 1m 2m

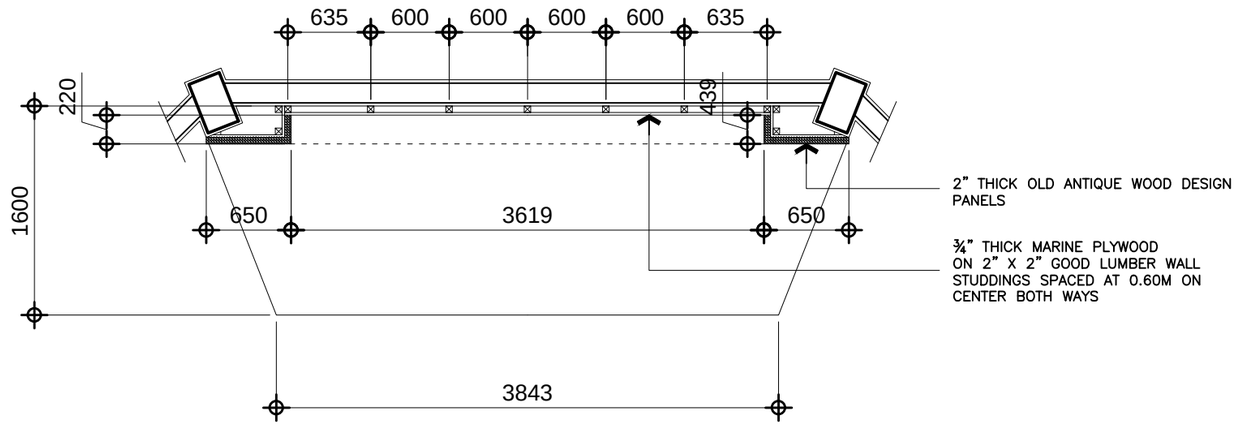

2" THICK OLD ANTIQUE WOOD DESIGN PANELS

¾" THICK MARINE PLYWOOD ON 2" X 2" GOOD LUMBER WALL STUDDINGS SPACED AT 0.60M ON CENTER BOTH WAYS

STAGE AND BACKDRAFT DETAILED PLAN

2 / A 2

SCALE: 1:50

0 500 1m 2m

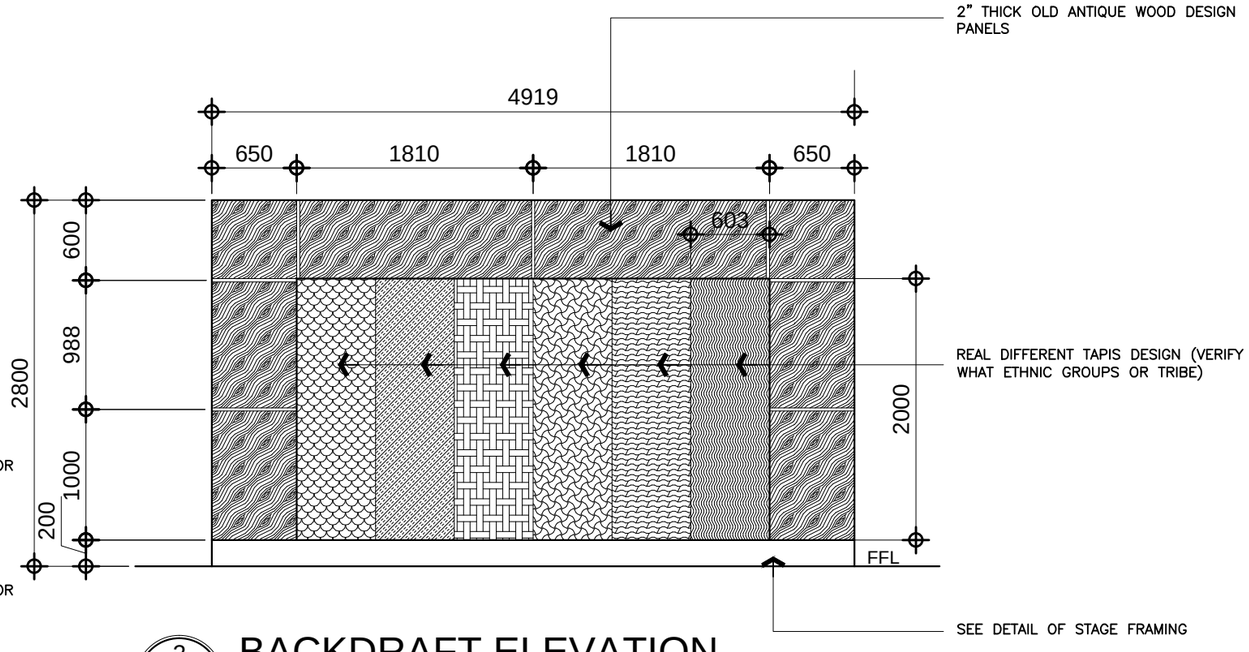

2" THICK OLD ANTIQUE WOOD DESIGN PANELS

REAL DIFFERENT TAPIS DESIGN (VERIFY WHAT ETHNIC GROUPS OR TRIBE)

SEE DETAIL OF STAGE FRAMING

BACKDRAFT ELEVATION

2 / A 2

SCALE: 1:50

0 500 1m 2m

KALINGA STATE UNIVERSITY
INFRASTRUCTURE DEPARTMENT
BULANAO, TABUK CITY, KALINGA

ARCHITECT:	CADD BY:	CHECKED BY:	REVIEWED BY:	REVISIONS		PROJECT TITLE	RECOMMENDING APPROVAL:	APPROVED BY:	SHEET CONTENT/S	SHEET NO.
		Arch. DAVE D. OCNAT CHAIRMAN FOR INFRASTRUCTURE	**Engr. CHRISTIAN LOUIE B. ADORA** CHAIRMAN FOR PLANNING			ALUMNI CENTER CR EXPANSION	Engr. RHONJHON R. GARMING DIRECTOR FOR PLANNING AND STRATEGY	EDUARDO T. BAGTANG, CPA,DBM KSU PRESIDENT		PAGE NO.
REG. NO.	OWNERSHIP OF DOCUMENTS	REG. NO.				Project Location:	Address:	Address:		
PTR. NO.	RA 9266- SECTION 33	PTR. NO.				Kalinga State University-Bulanao Campus	Bulanao, Tabuk City, Kalinga	Bulanao, Tabuk City, Kalinga		
DATE	THESE DRAWINGS, AS INSTRUMENT OF PROFESSIONAL SERVICE IS A PROPERTY OF THE ARCHITECT AND AS SUCH CANNOT BE REPRODUCED,COPIED IN PART OR IN WHOLE WITHOUT PROPER AUTHORIZATION.	DATE								
PLACE		PLACE								