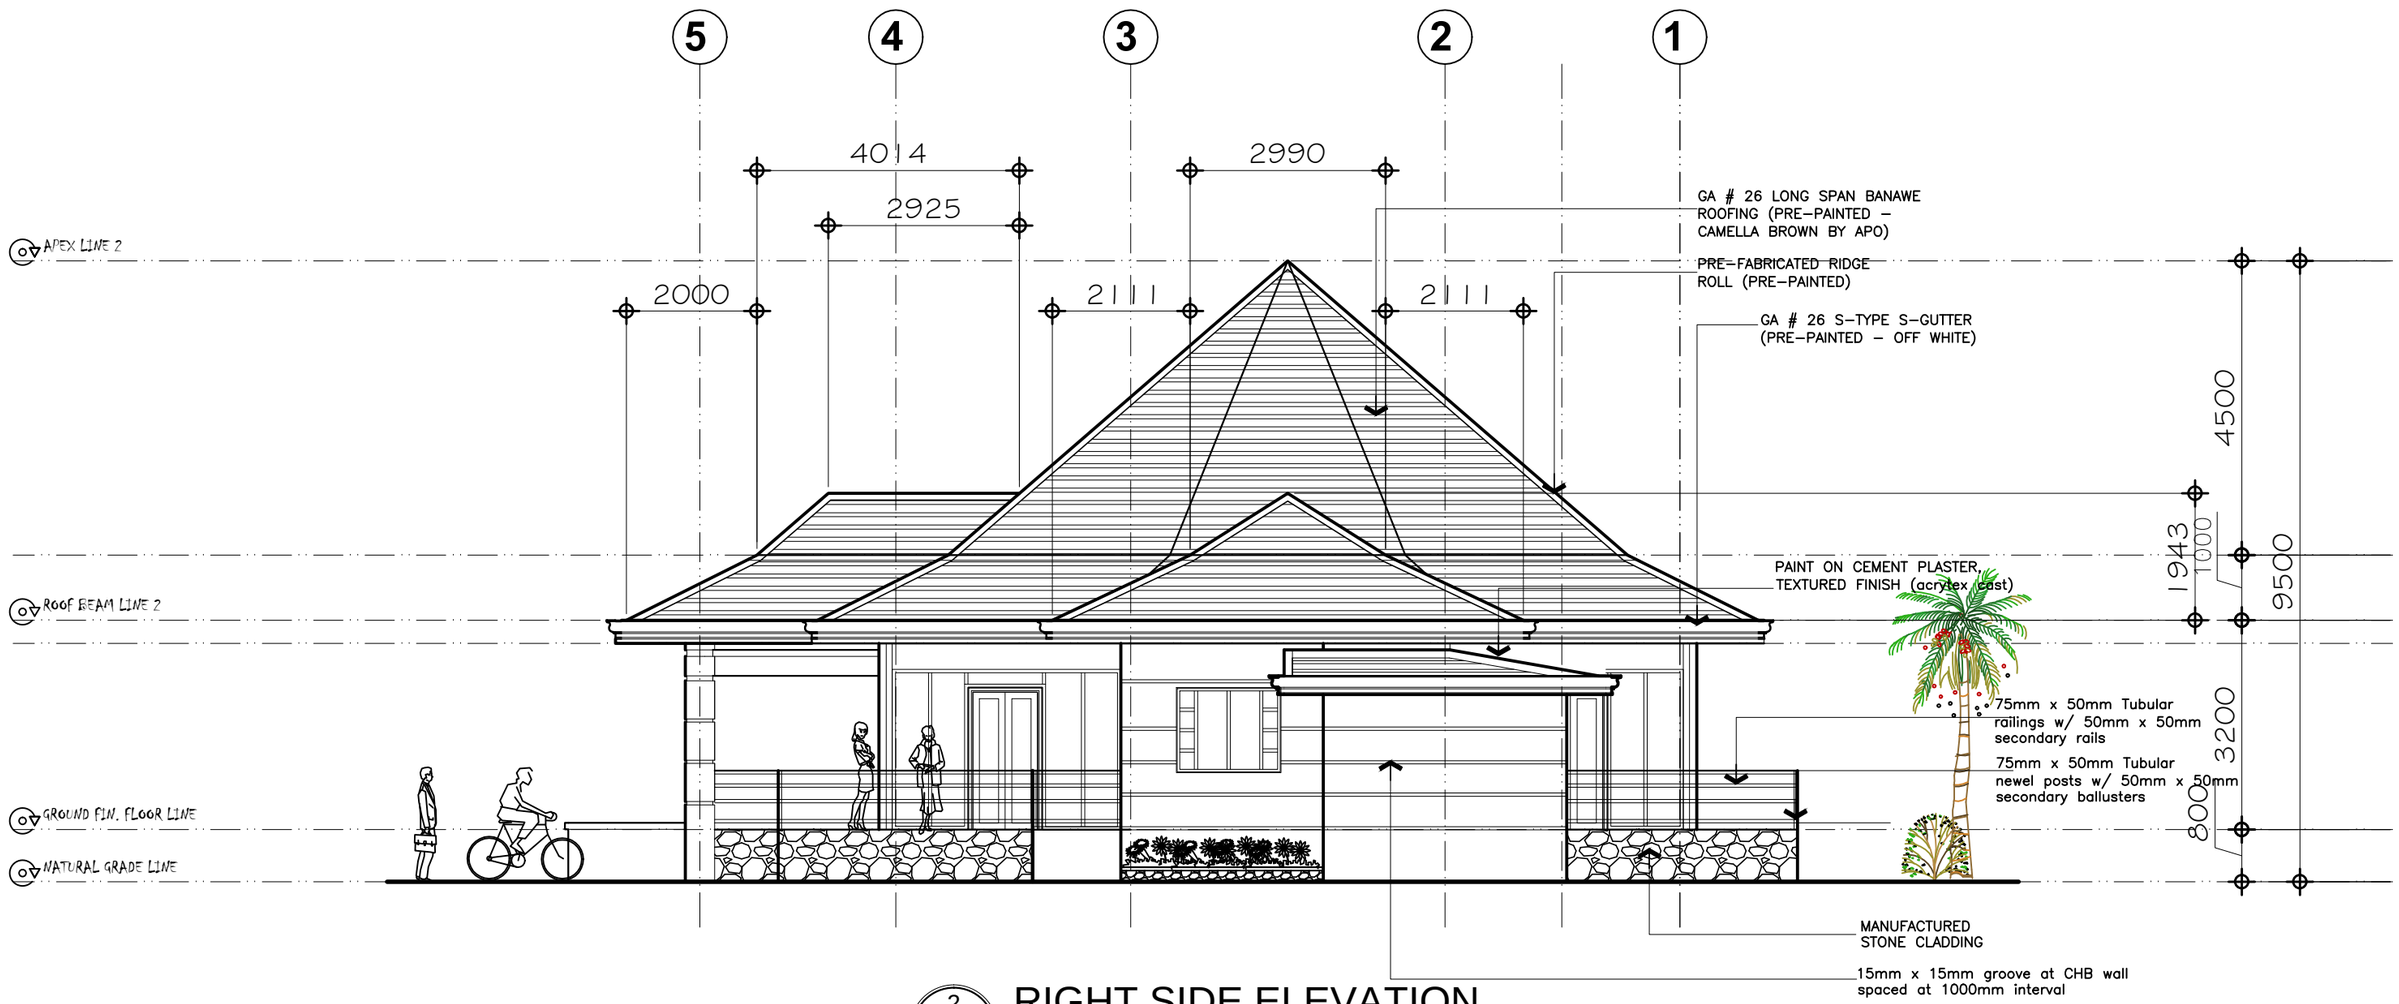

2 / A 2

RIGHT SIDE ELEVATION

SCALE: 1:100

0 500 1m 2m

KALINGA STATE UNIVERSITY INFRASTRUCTURE DEPARTMENT BULANAO, TABUK CITY, KALINGA	ARCHITECT	CADD BY:	CHECKED BY:	REVIEWED BY:	REVISIONS	PROJECT TITLE	RECOMMENDING APPROVAL:	APPROVED BY:	SHEET CONTENT/S	SHEET NO.
			Arch. DAVE D. OCNAT CHAIRMAN FOR INFRASTRUCTURE	Engr. CHRISTIAN LOUIE B. ADORA CHAIRMAN FOR PLANNING		ALUMNI CENTER CR EXPANSION	Engr. RHONJHON R. GARMING DIRECTOR FOR PLANNING AND STRATEGY	EDUARDO T. BAGTANG, CPA,DBM KSU PRESIDENT		
	REG. NO.	OWNERSHIP OF DOCUMENTS		REG. NO.						PAGE NO.
	PTR. NO.	RA 9266- SECTION 33		PTR. NO.		Project Location:	Address:	Address:		
	DATE	THESE DRAWINGS, AS INSTRUMENT OF PROFESSIONAL SERVICE IS A PROPERTY OF THE ARCHITECT AND AS SUCH CANNOT BE REPRODUCED,COPIED IN PART OR IN WHOLE WITHOUT PROPER AUTHORIZATION.		DATE		Kalinga State University-Bulanao Campus	Bulanao, Tabuk City, Kalinga	Bulanao, Tabuk City, Kalinga		
	PLACE			PLACE						